



Old Swinford Hospital School
Ist floor
Lattleton wing
Kitchen
Dining Room
Library
Reading Room
Classroom 7
Drawing Office & Geography
Store
Upper floor plans
Barn block
new class block
Scale eight feet to one inch
This drawing is based on a survey by Messrs R. Gray, Chartered Architects
21st March 1952.
Frederick Gibberd, F.R.I.B.A., M.T.P.I.


Old Swinford Hospital School


Plan for future development

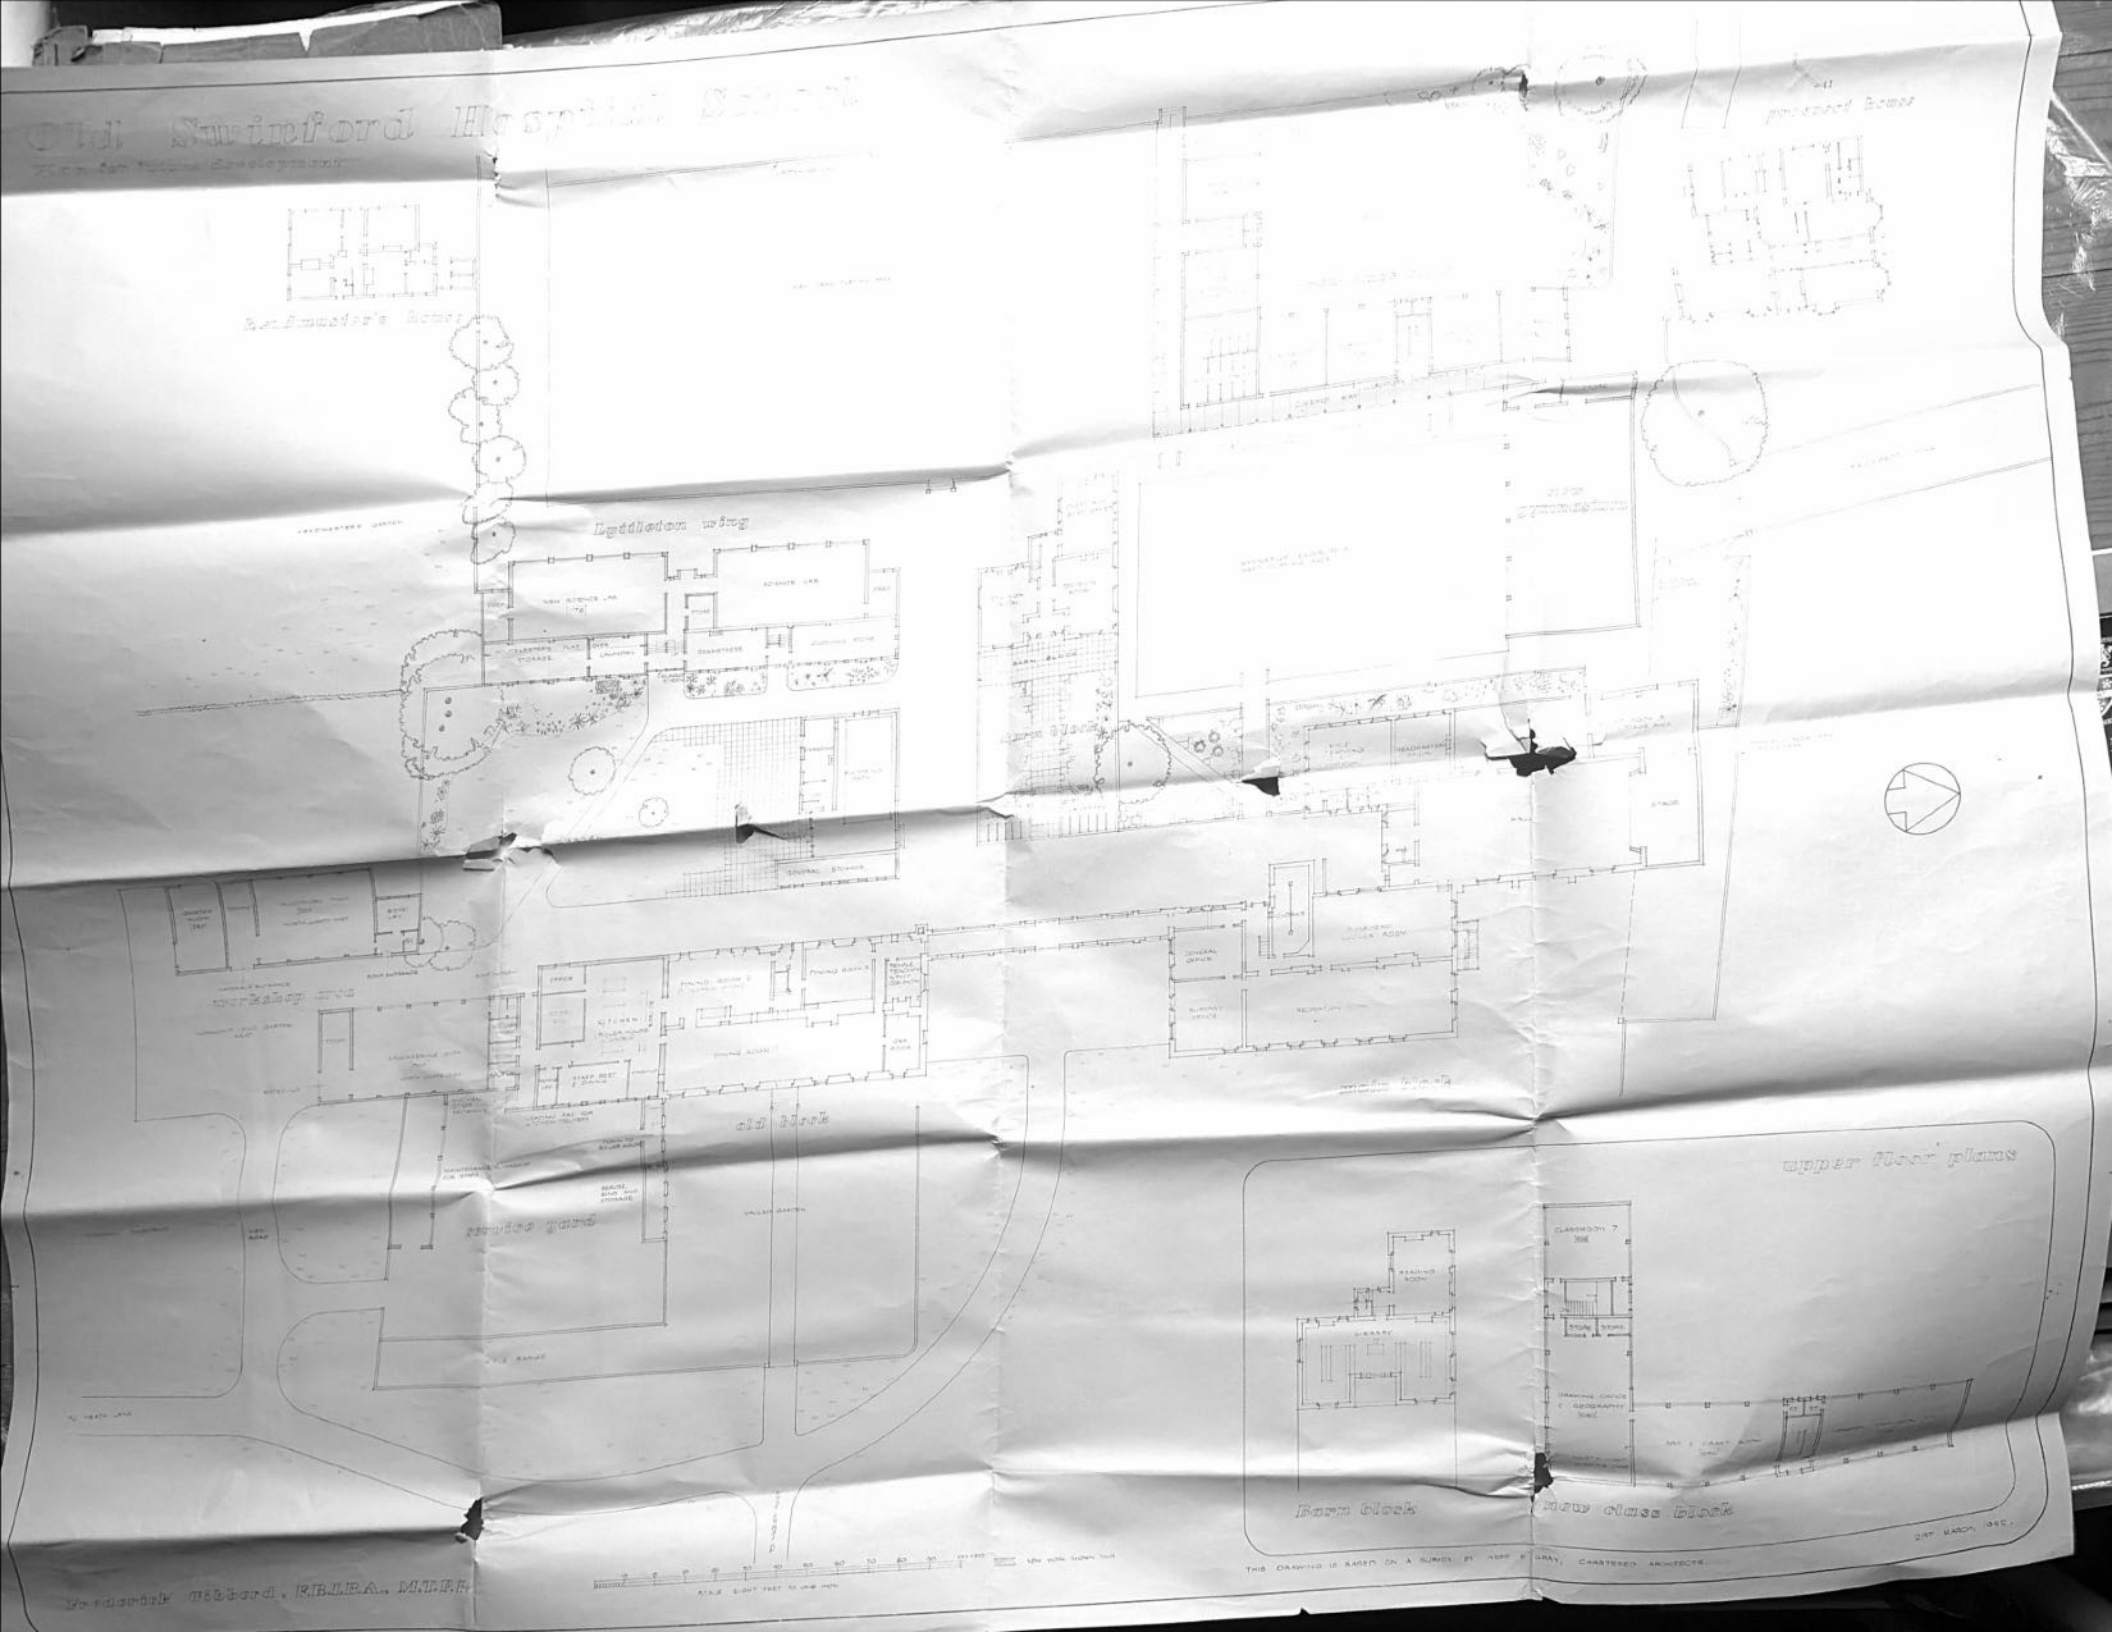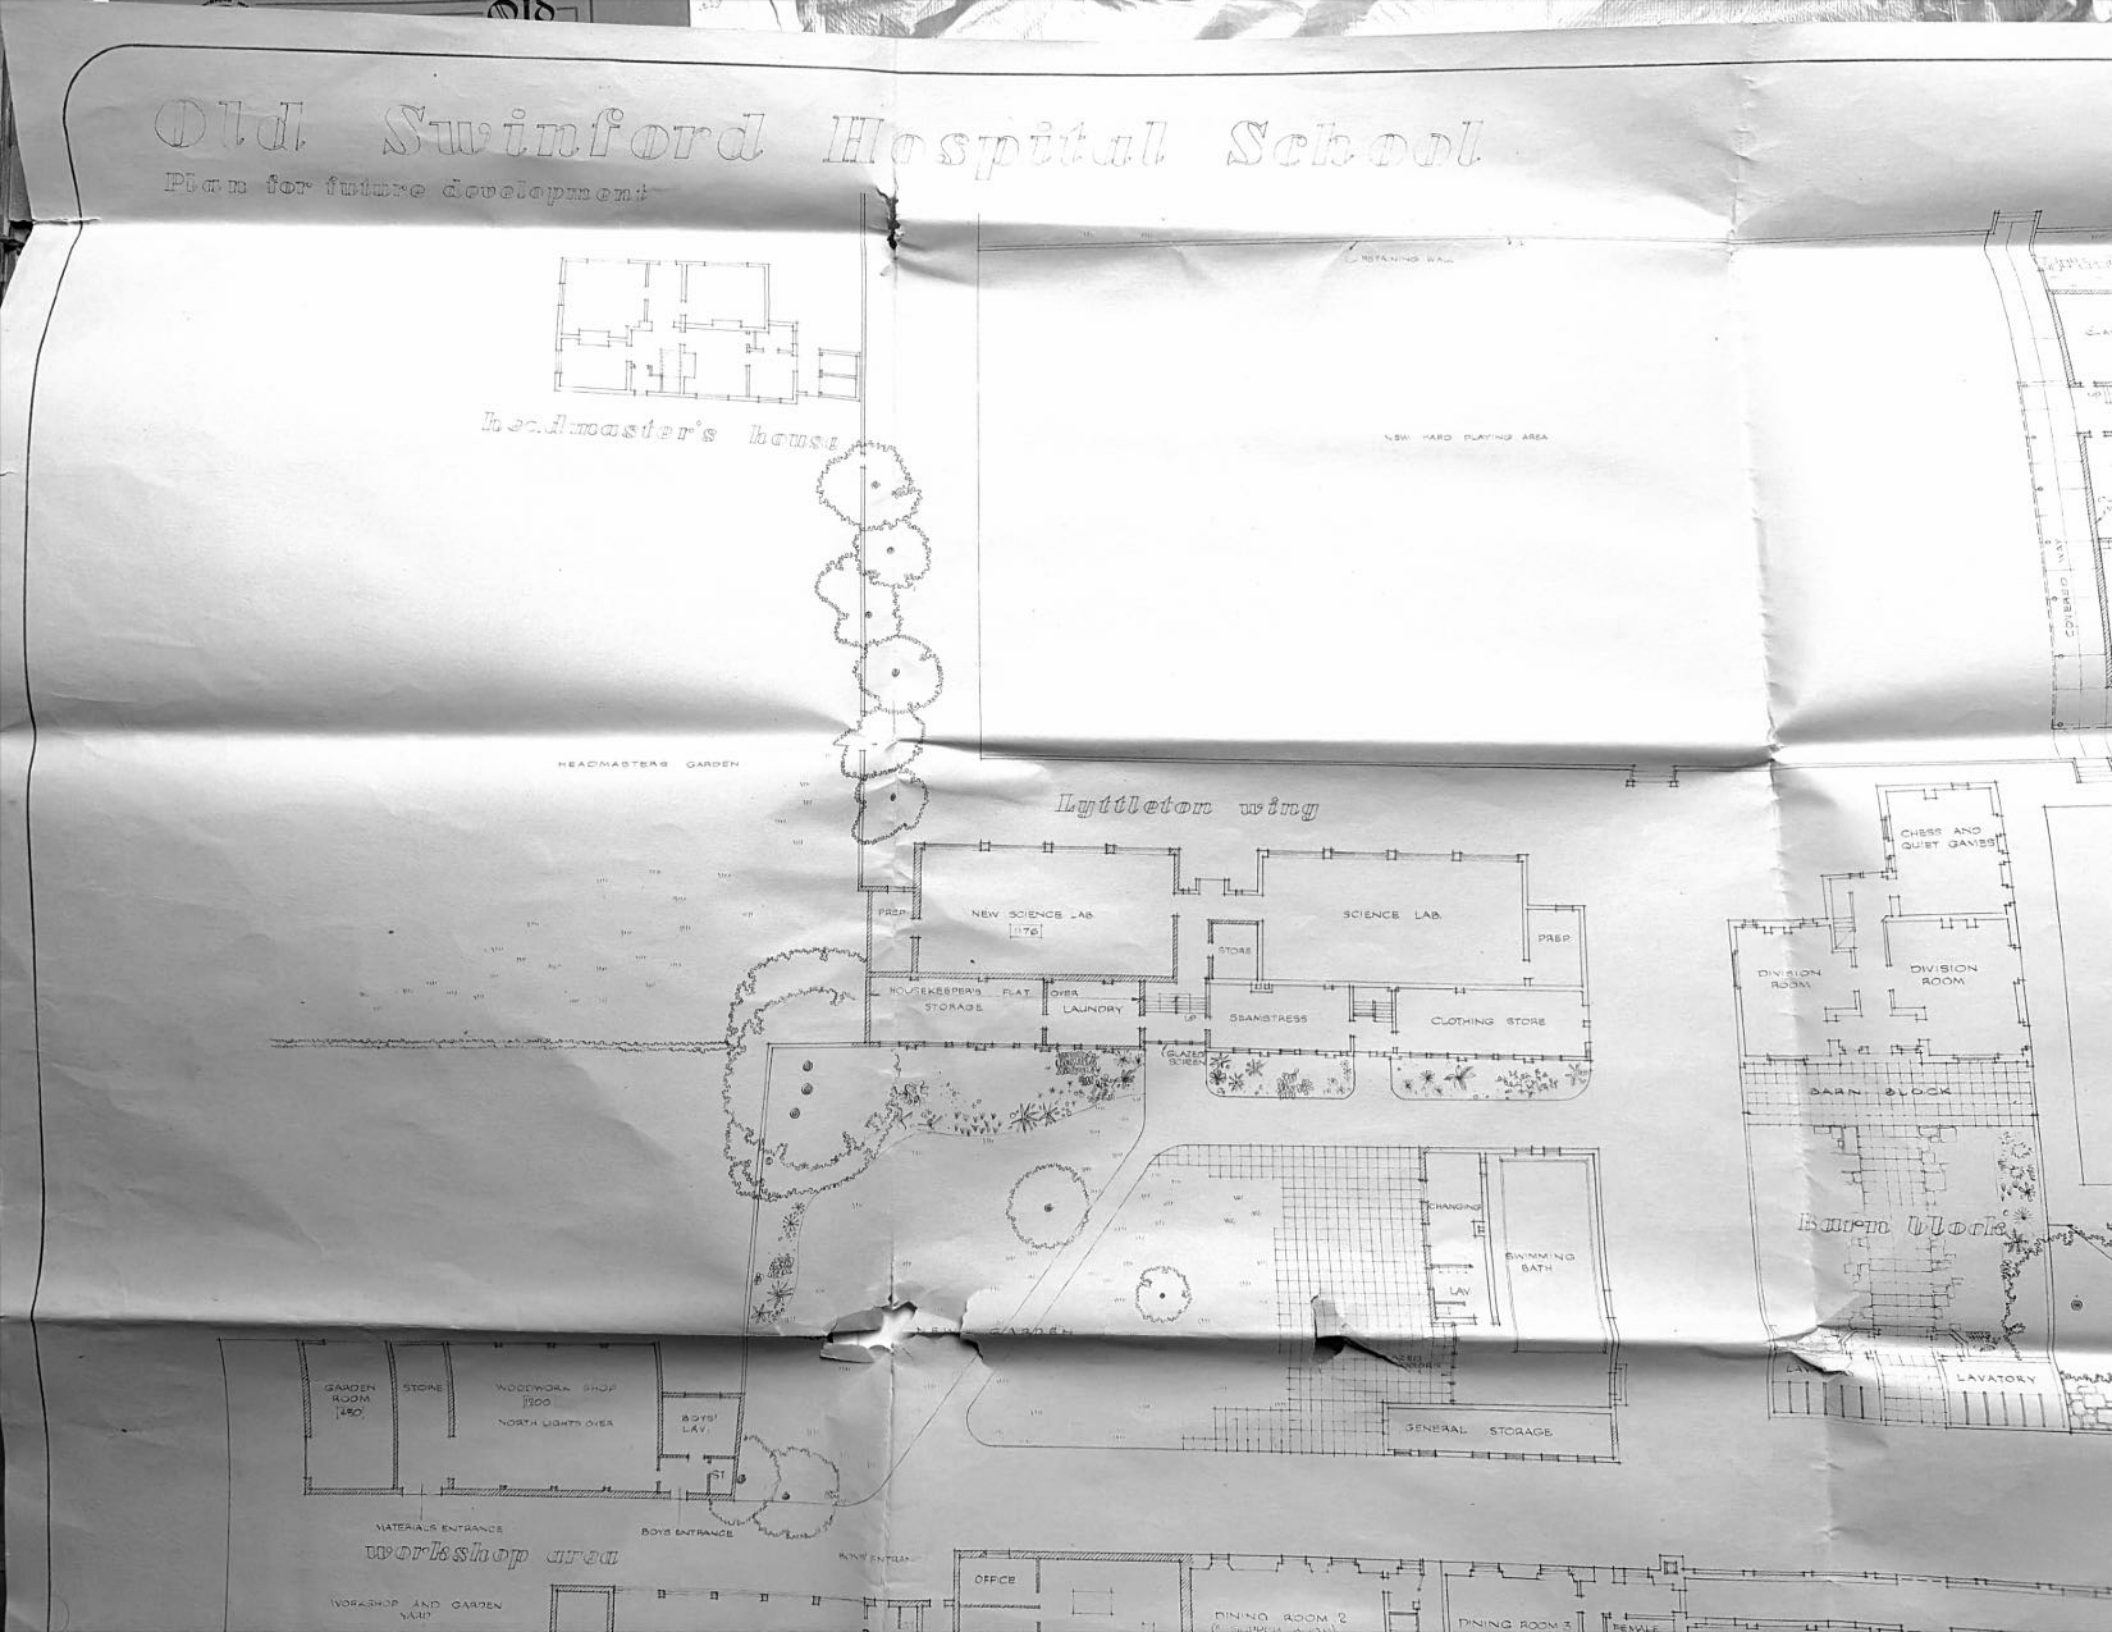

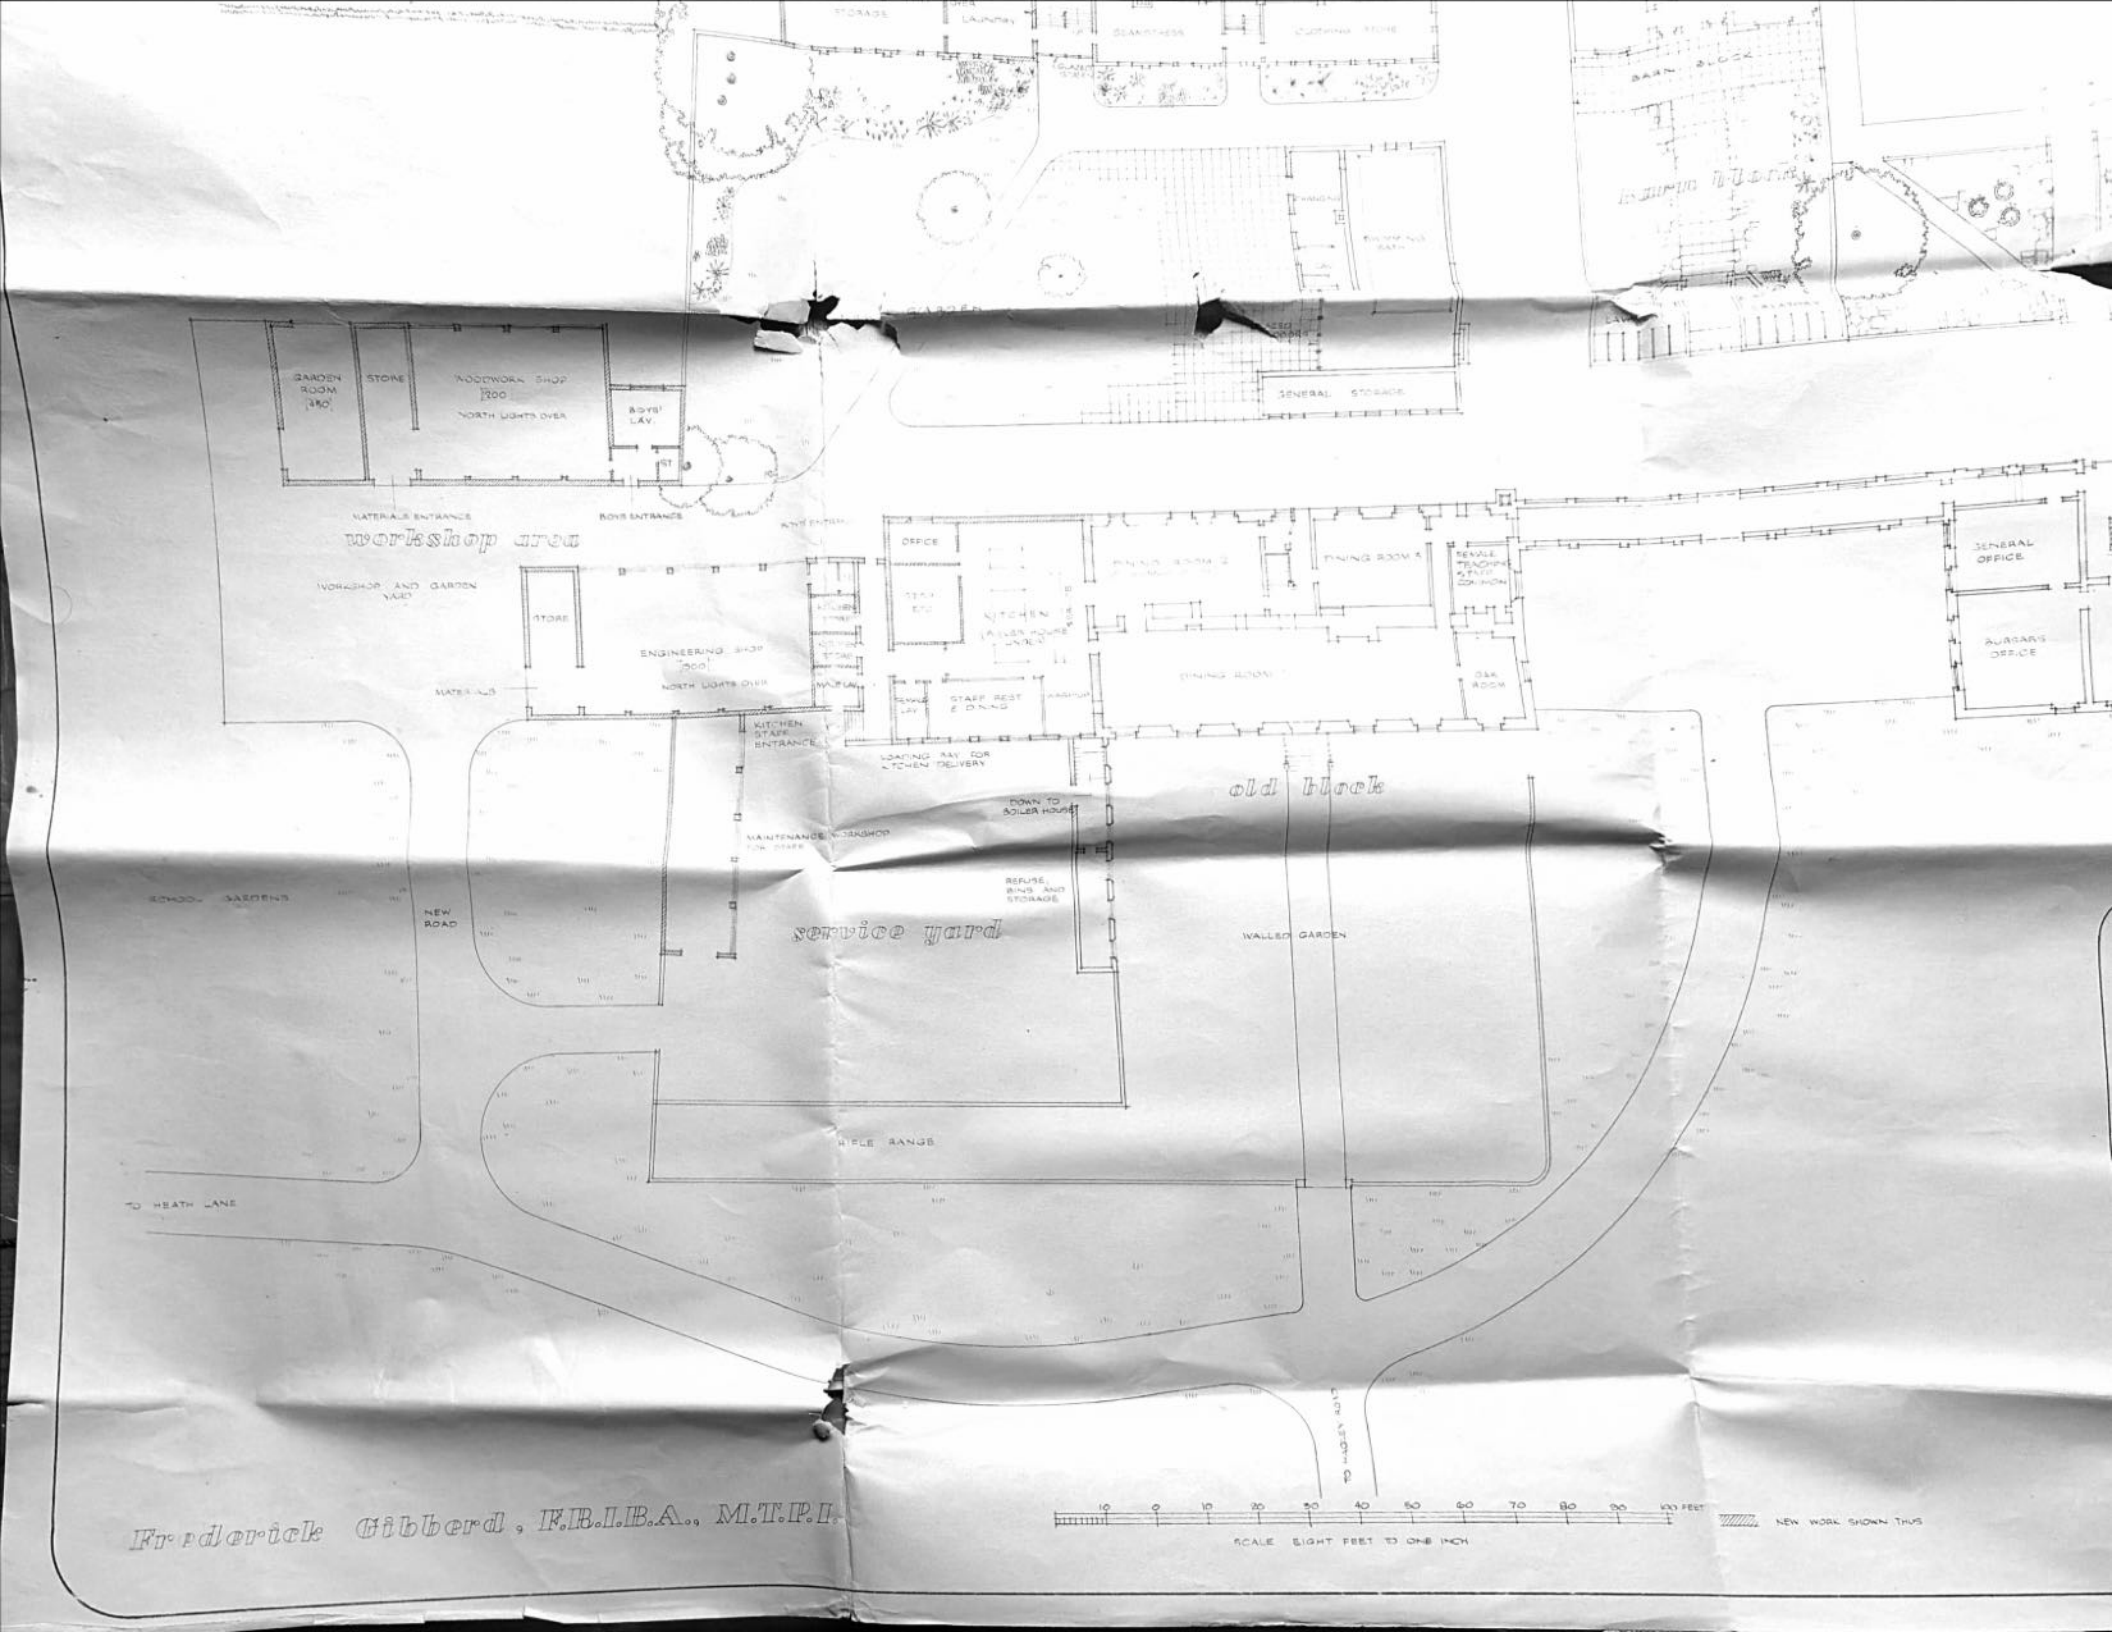

Frederick Gibberd, F.R.I.B.A., M.T.P.I.

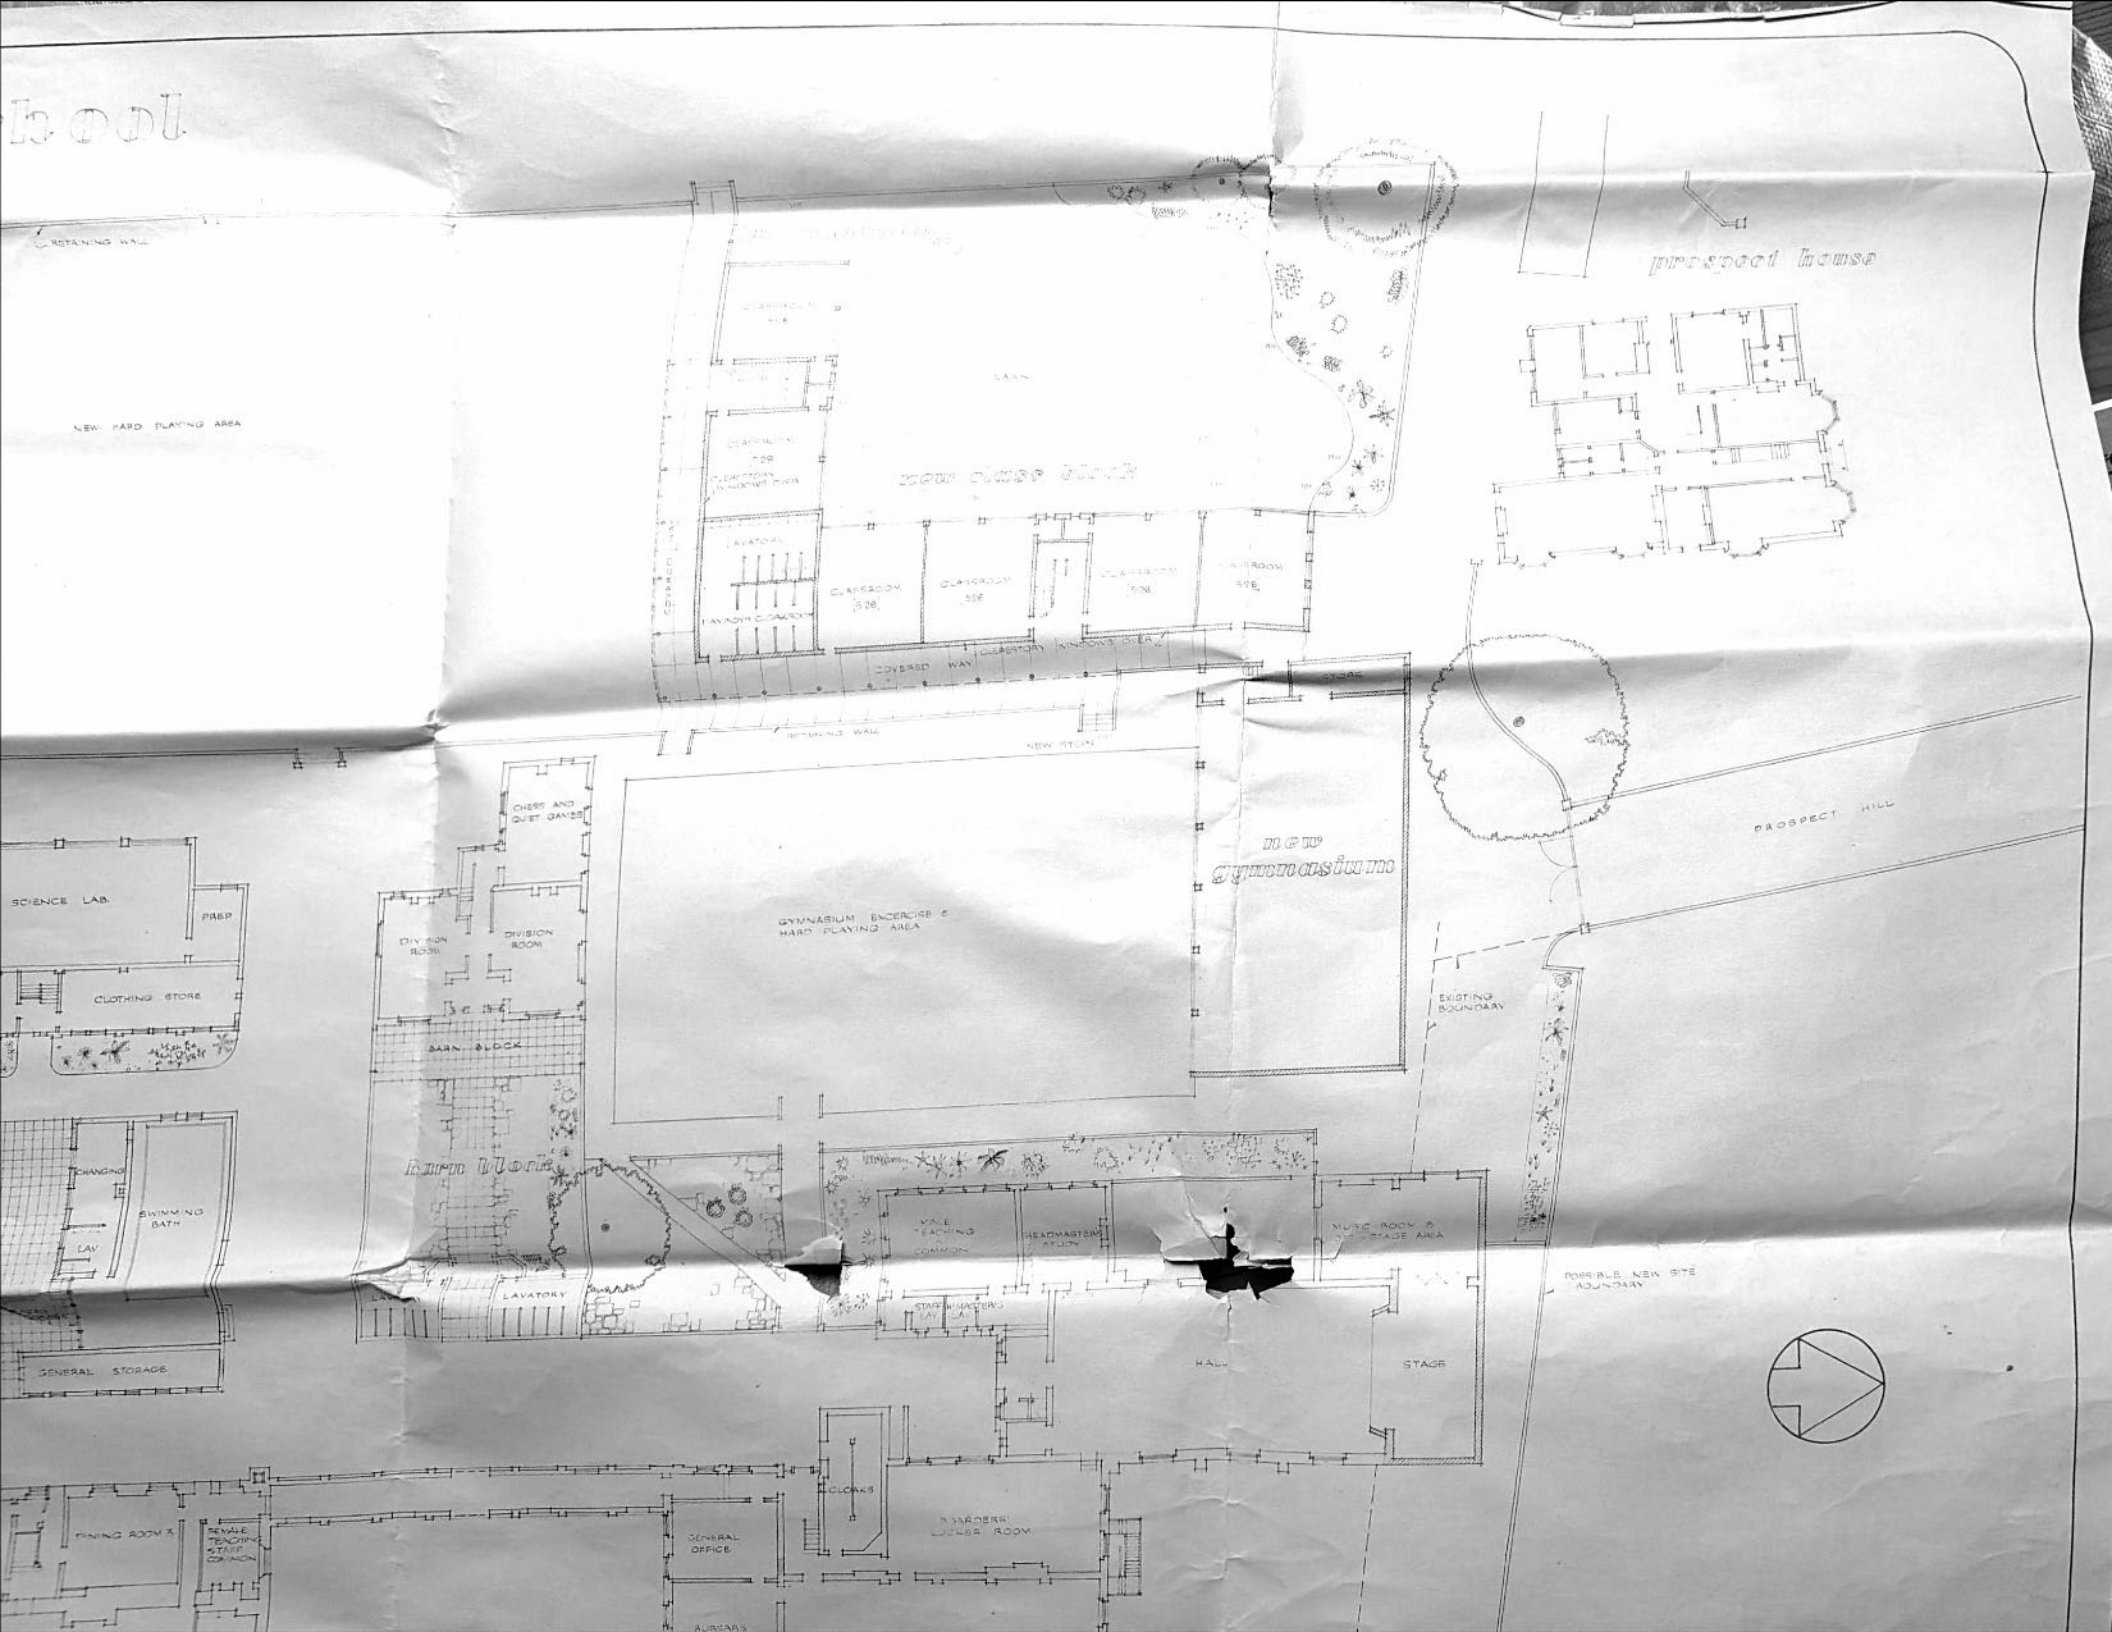
RETAINING WALL
NEW HARD PLAYING AREA
SCIENCE LAB.
PREP.
CLOTHING STORE
CHANGING
SWIMMING BATH
LAV.
GENERAL STORAGE
DINING ROOM 3
FEMALE TEACHING STAFF COMMON
CHESS AND QUIET GAMES
DIVISION ROOM
DIVISION ROOM
BARN BLOCK
LAVATORY
GYMNASIUM EXCERCISE & HARD PLAYING AREA
NEW Gymnasium
NEW STAIR
RETAINING WALL
COVERED WAY
CLASSROOM
CLASSROOM
CLASSROOM
CLASSROOM
LAVATORY
LAVATORY
CLOAKROOM
CLOAKROOM
CLASSROOM
CLASSROOM
CLASSROOM
CLASSROOM
STAIRS
VALE TEACHING COMMON
HEADMASTERS STUDY
STAFF MASTERS LAV.
HALL
STAGE
MUSIC ROOM & STAGE AREA
CLOAKS
GENERAL OFFICE
EXISTING BOUNDARY
POSSIBLE NEW SITE BOUNDARY
PROSPECT HILL
prospect house

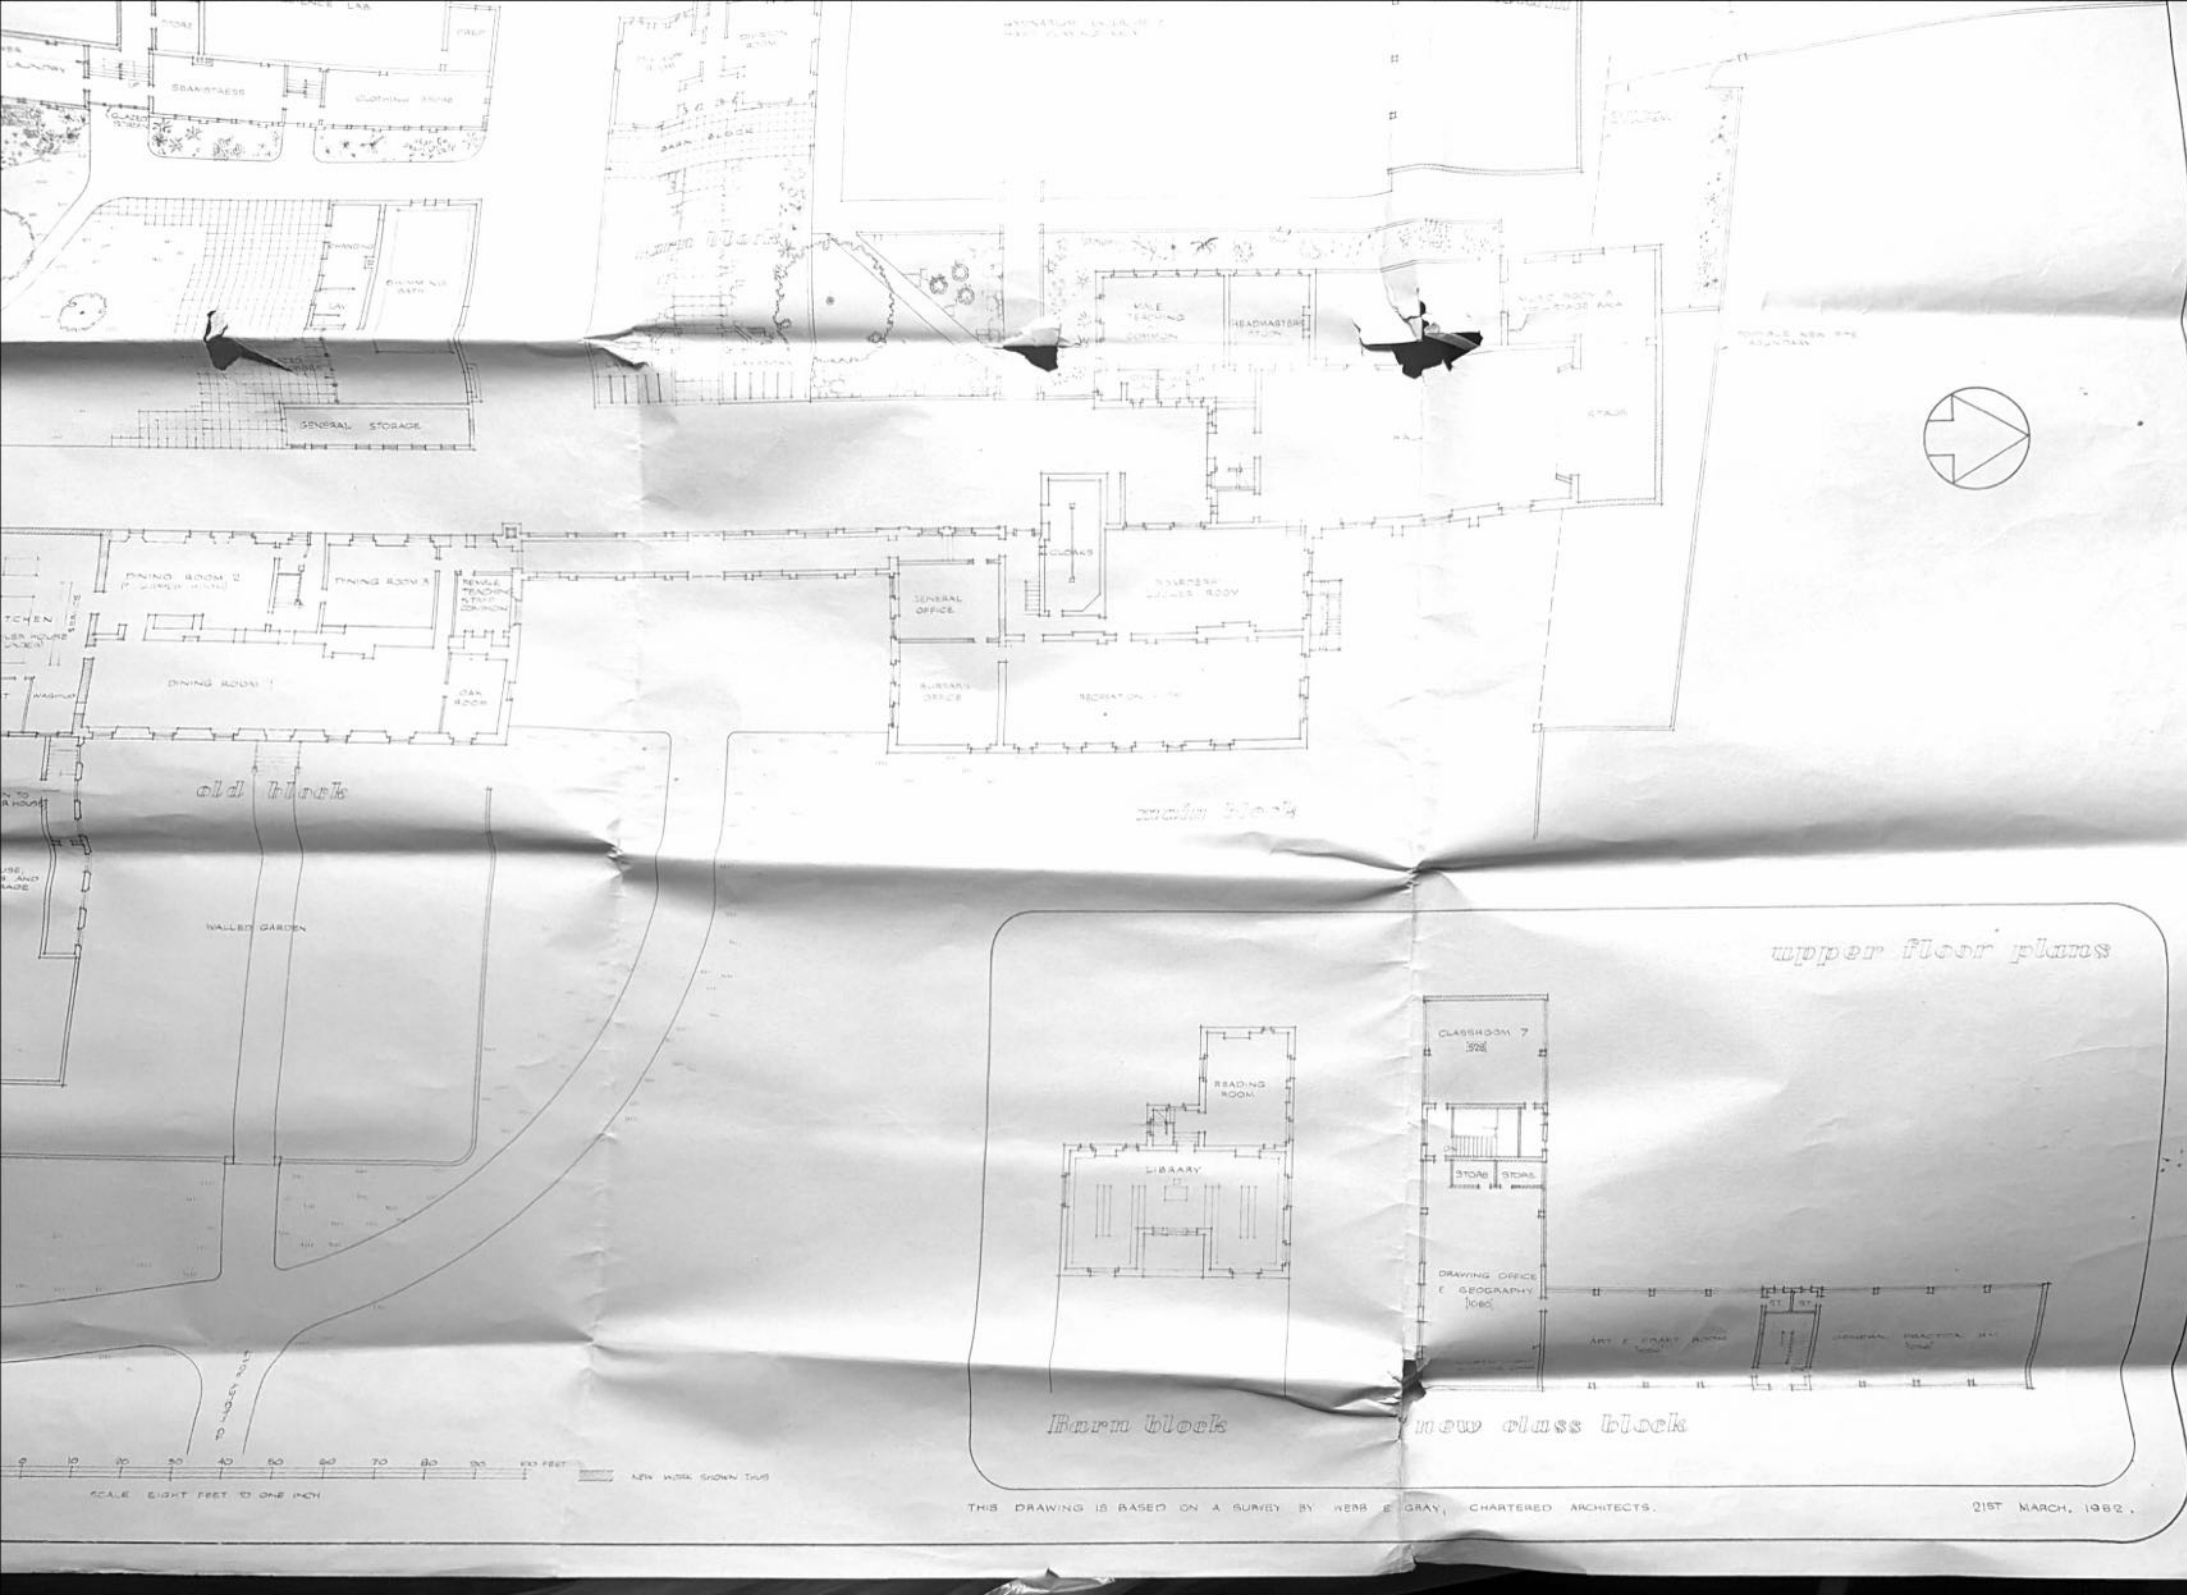
SBANATAESS
GENERAL STORAGE
KILE
HEADMASTER
DINING ROOM 2
DINING ROOM 1
DINING ROOM 3
GENERAL OFFICE
CLOAKS
DINING ROOM
old block
WALLED GARDEN
READING ROOM
LIBRARY
Barn block
upper floor plans
CLASSROOM 7
STOAB
STORAGE
DRAWING OFFICE
& GEOGRAPHY
new class block
0 10 20 30 40 50 60 70 80 90 100 FEET
SCALE EIGHT FEET TO ONE INCH
NEW WORK SHOWN THUS
THIS DRAWING IS BASED ON A SURVEY BY WEBB & GRAY, CHARTERED ARCHITECTS.
21ST MARCH, 1962.